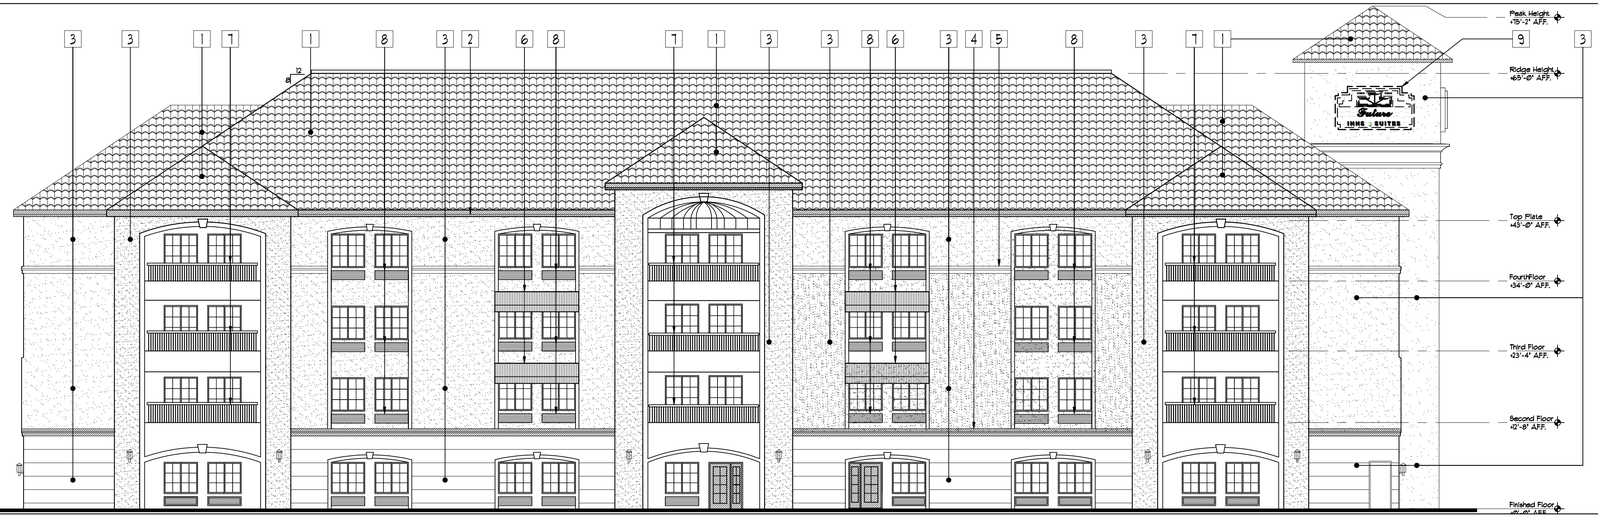

East Elevation

SCALE 3/32" = 1'-0" 1

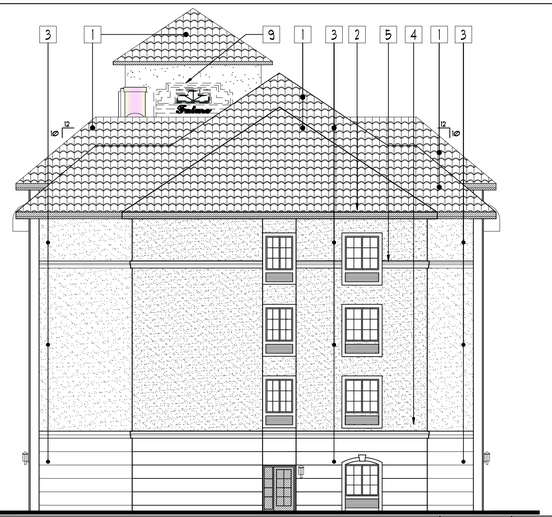

North Elevation

SCALE 3/32" = 1'-0" 2

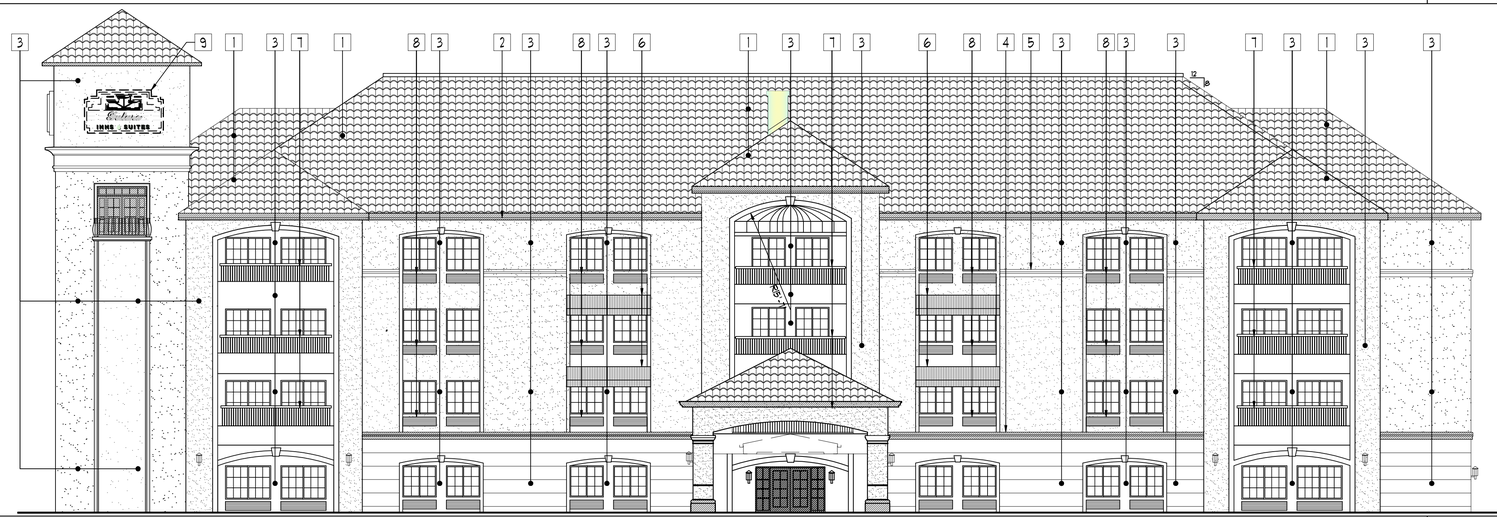

West Elevation

SCALE 3/32" = 1'-0" 3

Color Schedule

Color/ Material Schedule

Symbol	Material	Finish Color
1	Conc. Rf. Tile	Burnt Redish 'Monier' Roof Tile 'S' Curve 3526.
2	Met. Gutter w/ D.S.	SW 6374- Torchlight
3	Cem. Plast.	SW 6387- Compatible Cream
4	Foam Shape 'A'	SW 6374- Torchlight
5	Foam Shape 'B'	SW 6387- Compatible Cream
6	Vinyl Awning	Color 'Green' Heavy Duty Plastic Vinyl w/Met. Framing Painted Black.
7	Met. Railing w/ Pickets	SW 6374- Torchlight
8	Aluminum Louvers	Match Adjacent Surface Colors.
9	Future Sign By Others	

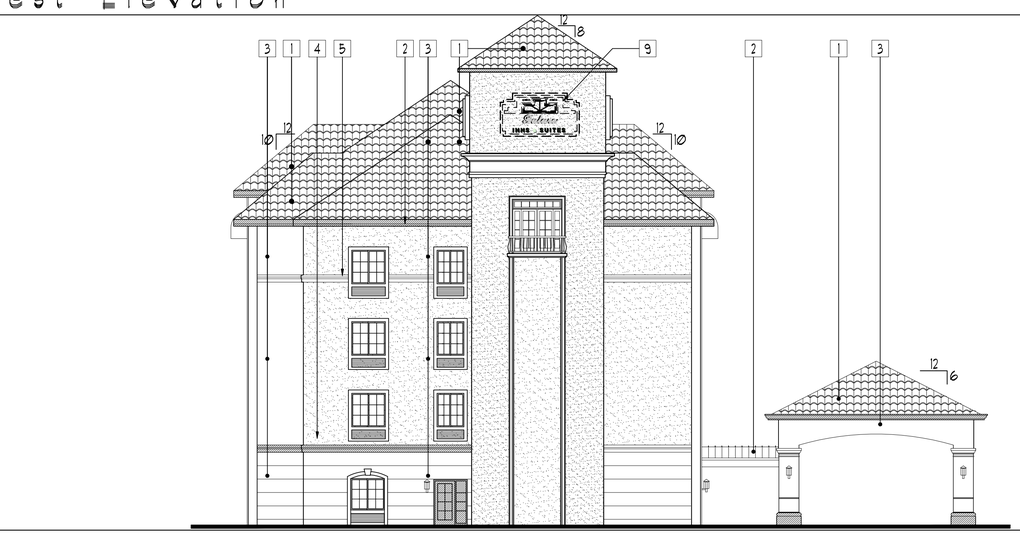

South Elevation

SCALE 3/32" = 1'-0" 4

TKF & ASSOCIATES
ARCHITECTURE PLANNING DESIGN
16 Bay Side Court
SACRAMENTO, CALIFORNIA 95831
(916) 706-0006 TKFAssocalies@SBCGlobal.Net

REVISIONS

Future Hotel
.
3425 Reed Ave.
West Sacramento, CA. 95691

LICENSED ARCHITECT T. K. FONG NO. C14047 Ren. 7-31-15 STATE OF CALIFORNIA

DRAWING TITLE: **Exterior Elevations**

DATE: 2-26-15

JOB NO. 14-020

SHEET NO. G of . sheets

PLANNING DEPT. DATE