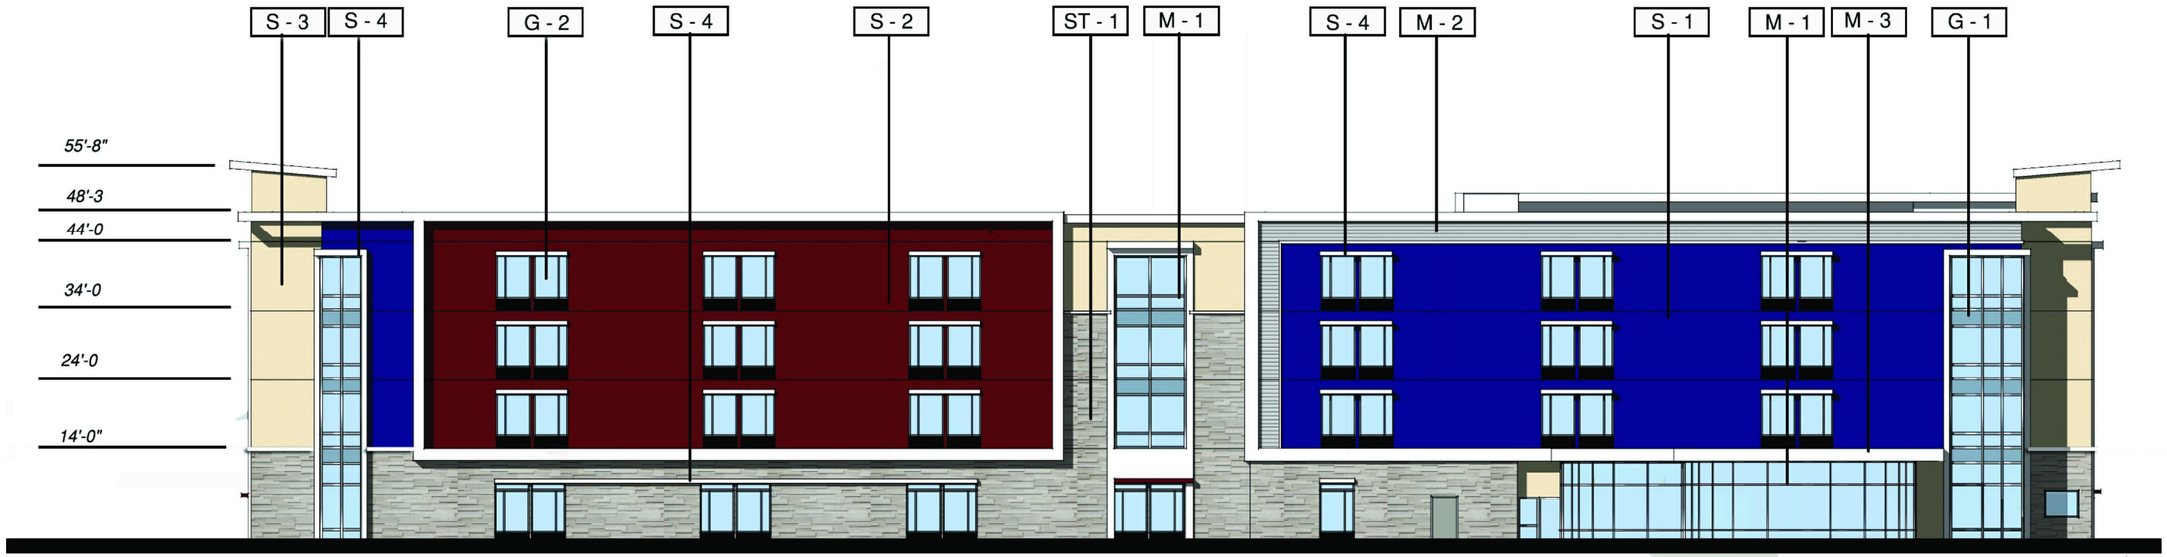

South Elevation

SCALE 3/32" = 1'-0" | 1

Color Schedule

G1	PPG Solorban- 60 'Pacifica' Spandrel.
G2	PPG Solorban- 60 'Pacifica' Vision.
M1	(Mullions) Kawneer Permaflour 'Sandstone'.
M2	Met. Siding 'Kingspan' 2000R 'Dove Grey'
M3	Met. Fascia/ Trim PPG 'Duranar' Regal White.
S1	Sherwin-Williams #6524 'Commodore'
S2	Sherwin-Williams#6321 'Red Bay'
S3	Sherwin-Williams #6100 'Pracicle Beige'
S4	Sherwin- Williams #6995 'Super White'
ST1	'El Dorado Stone' Cut Coarse 'Stone Oyster'.

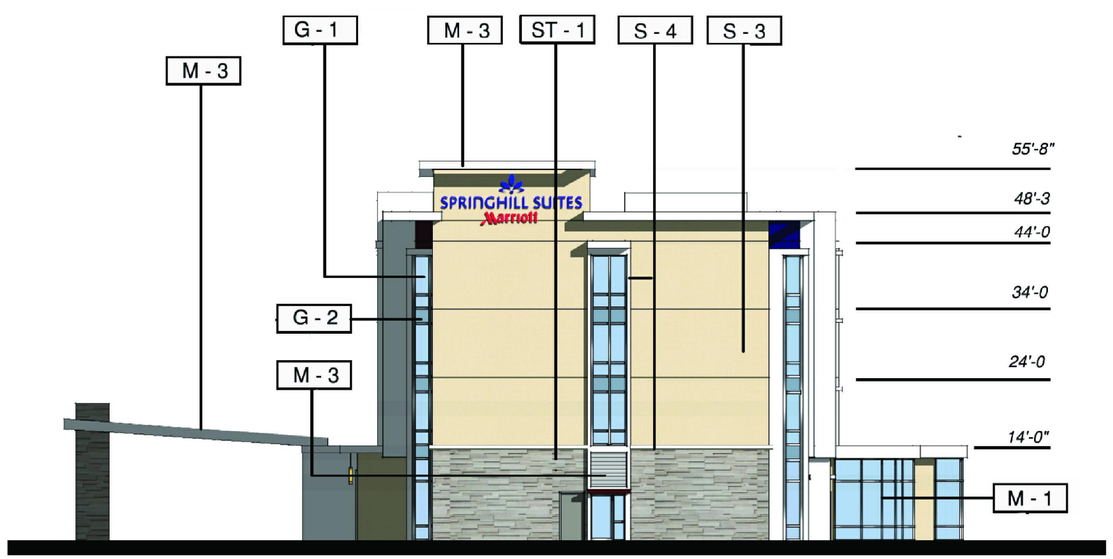

West Elevation

SCALE 3/32" = 1'-0" | 2

TKF & ASSOCIATES
ARCHITECTURE PLANNING DESIGN
16 Bay Side Court
SACRAMENTO, CALIFORNIA 95831
(916) 706-0006 TKFAssocaites@SBCGlobal.Net

REVISIONS

SpringHill Hotel
Prototype
3425 Reed Avenue
West Sacrmento, CA.

LICENSED ARCHITECT T. K. FUNG NO. C14047 Reg. 7-31-15 STATE OF CALIFORNIA

DRAWING TITLE
South and West Elevations

DATE: 2-26-15
JOB NO. 15-001
SHEET NO. H
0 of . sheets

PLANNING DEPT. DATE:

ALL DRAWINGS AND WRITTEN MATERIAL APPEARING HEREIN CONSTITUTE THE ORIGINAL AND UNPUBLISHED WORK OF THE ARCHITECT AND THE SAME MAY NOT BE DUPLICATED, USED, OR DISCLOSED WITHOUT THE WRITTEN CONSENT OF THE ARCHITECT. COPYRIGHT, TKF ARCHITECTS. ALL RIGHTS RESERVED.