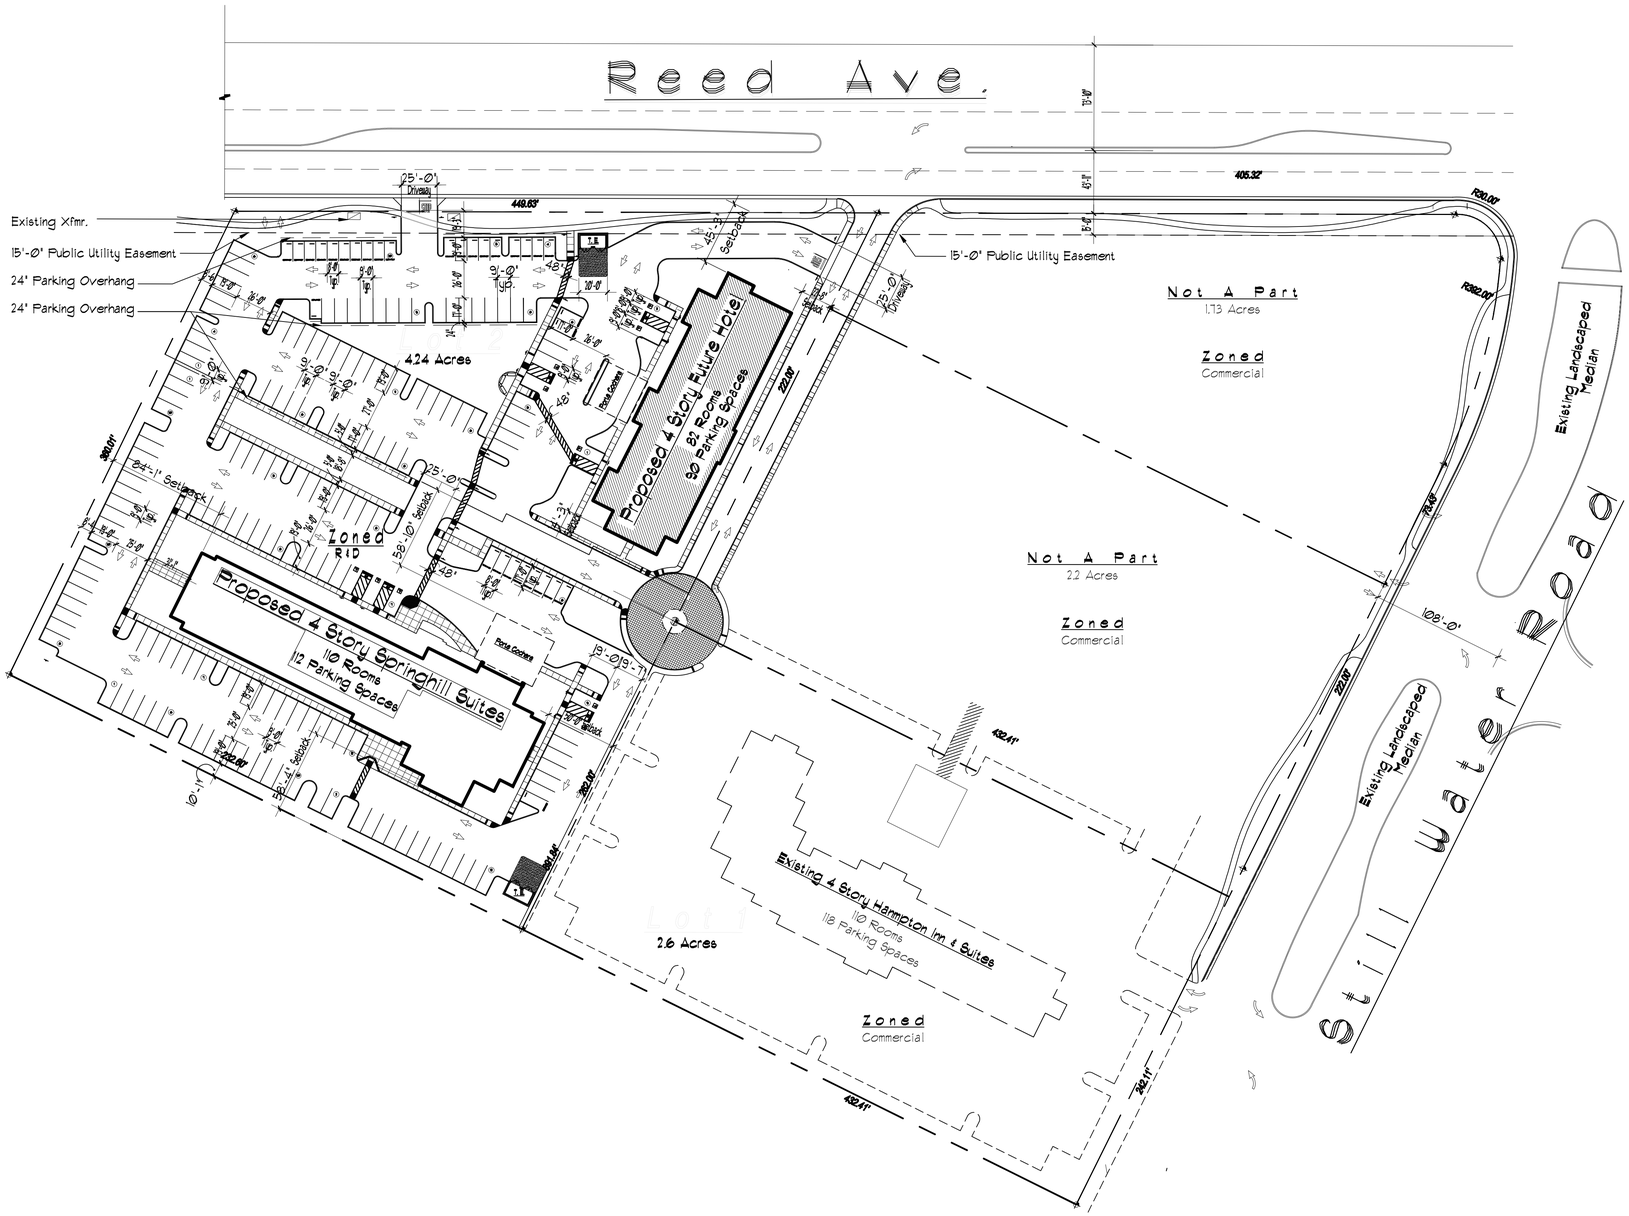
Reed Ave.
Existing Xfmr.
15'-0" Public Utility Easement
24' Parking Overhang
24' Parking Overhang
15'-0" Public Utility Easement
Not A Part
1.13 Acres
Zoned
Commercial
4.24 Acres
Proposed 4 Story Future Hotel
81 Rooms
90 Parking Spaces
Zoned
RID
Proposed 4 Story Springhill Suites
110 Rooms
112 Parking Spaces
Not A Part
2.2 Acres
Zoned
Commercial
Existing Landscaped Median
Existing Landscaped Median
Still Water Road
Existing 4 Story Hampton Inn & Suites
110 Rooms
118 Parking Spaces
Zoned
Commercial
2.6 Acres
Lot 1
449.63'
405.32'
R380.00'
R392.00'
220.00'
108'-0'
432.41'
760.11'
432.41'
760.00'
360.00'
24'-1" Setback
25'-0" Setback
25'-0" Setback
25'-0" Driveway
25'-0" Driveway
45'-3" Setback
Bank Screen
Bank Screen
Plant Cluster
19'-0"
19'-1"
10'-1"
48'
48'
10'-0"
9'-0"
9'-0"
9'-0"
9'-0"
8'-0"
7'-0"
5'-0"
5'-0"
7'-0"
7'-0"
7